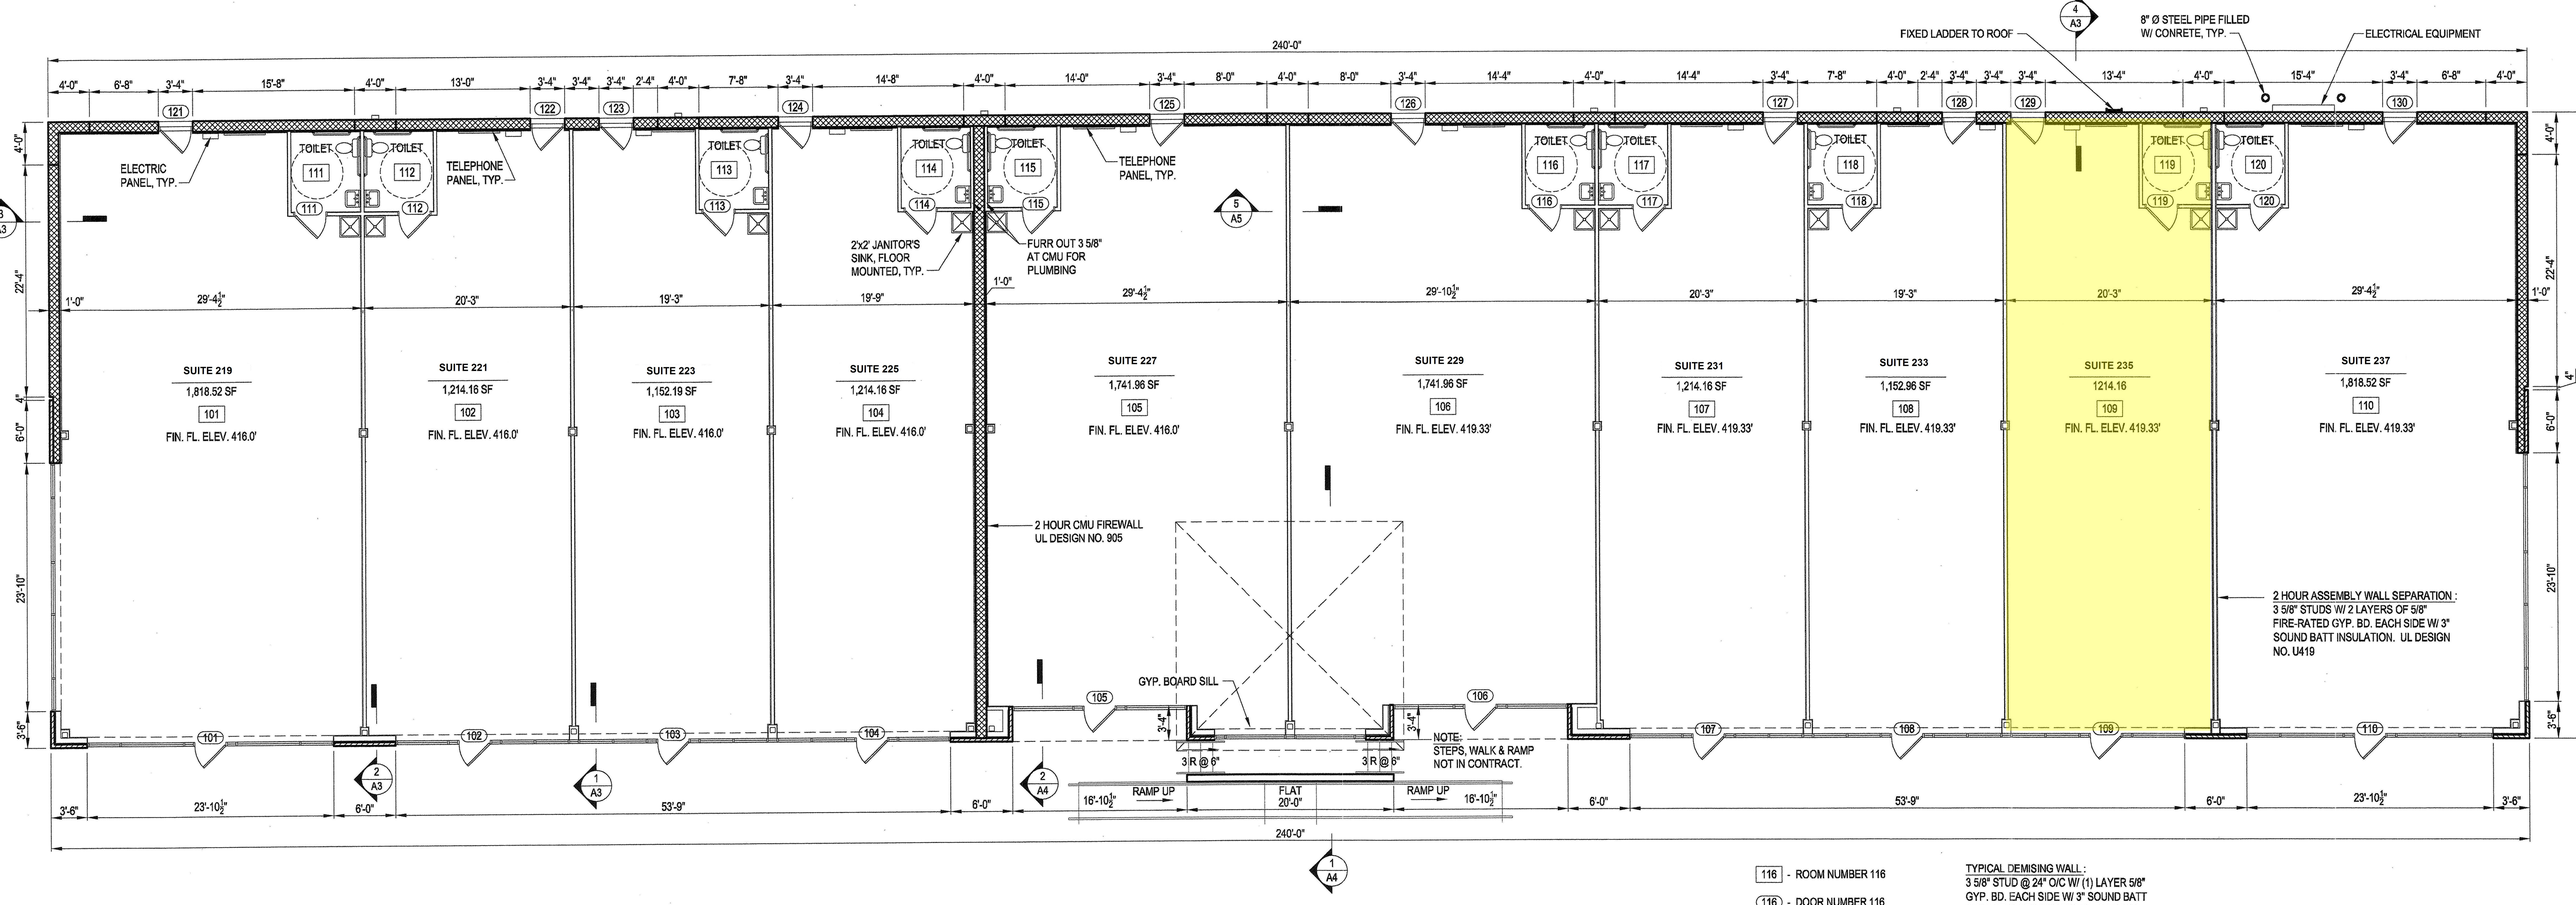

116 - ROOM NUMBER 116

116 - DOOR NUMBER 116

TYPICAL DEMISING WALL : 3 5/8" STUD @ 24" O/C W/ (1) LAYER 5/8" GYP. BD. EACH SIDE W/ 3" SOUND BATT INSULATION TO UNDERSIDE OF DECK.

1/A1 FLOOR PLAN

SCALE : 1/8" = 1'-0"